PARCEL ABCD - TO BE ACQUIRED BY J.A. BOYD FROM SOUTHLAND LIFE
PARCEL DEFG - " " " " SOUTHLAND LIFE FROM J.A. BOYD
PARCEL CHGD - TO BE RETAINED BY J.A. BOYD
PARCEL ADGJ - " " " " SOUTHLAND LIFE INS. CO.

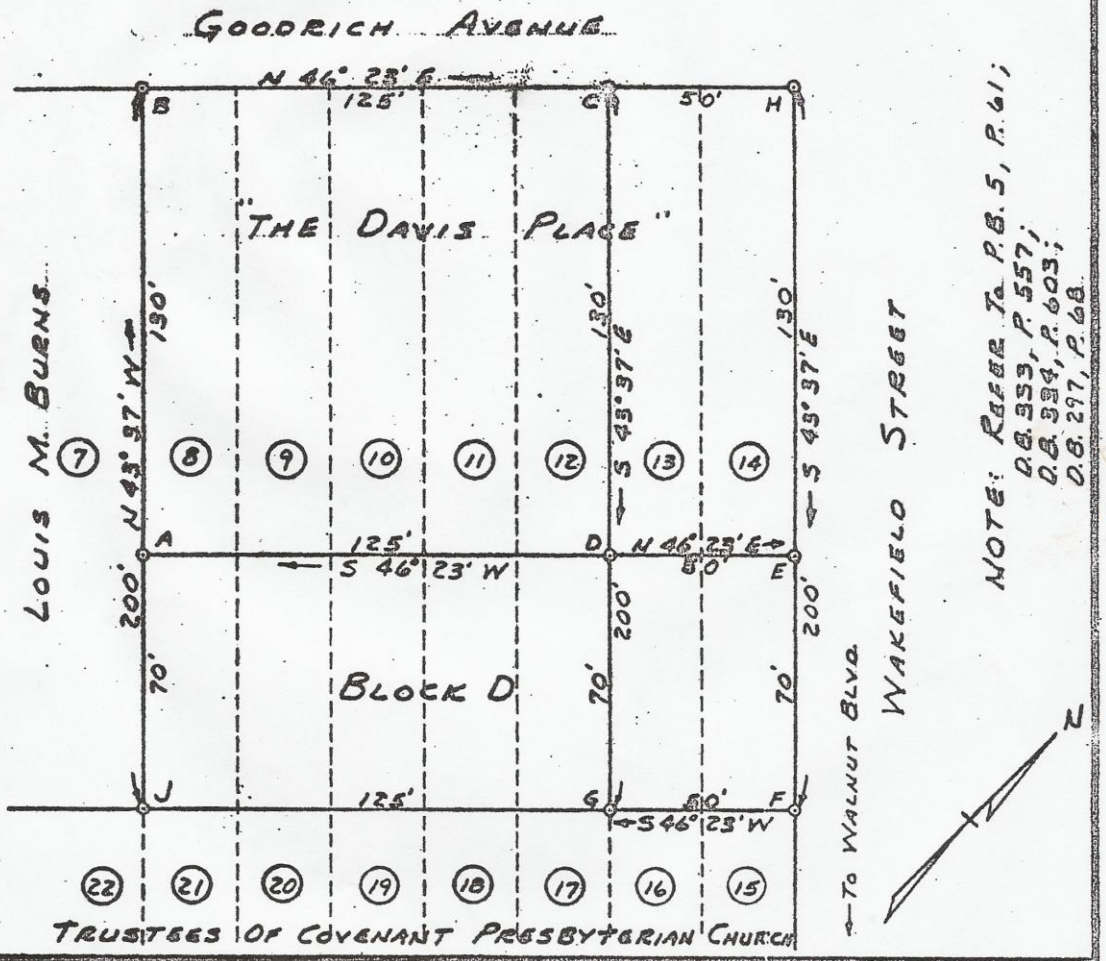

COMMONWEALTH OF VIRGINIA
RICHARD A. BRISTOW
CERTIFICATE No.
583 & 41
CERTIFIED LAND SURVEYOR

RICHARD A. BRISTOW
CERTIFIED LAND SURVEYOR — PETERSBURG, VIRGINIA

PLAT SHOWING RESUBDIVISION OF LOTS 8-14, BLOCK D, "THE DAVIS PLACE" SUB.

AT THE CORNER OF GOODRICH AVENUE & WAKEFIELD STREET
PETERSBURG, VIRGINIA

Scale: 1" = 40'
Date AUG 13, 1975
Drawn by HRH

Drawing Number